DocuSign Envelope ID: 7B505B7A-402E-4F4B-88AF-C03154056232

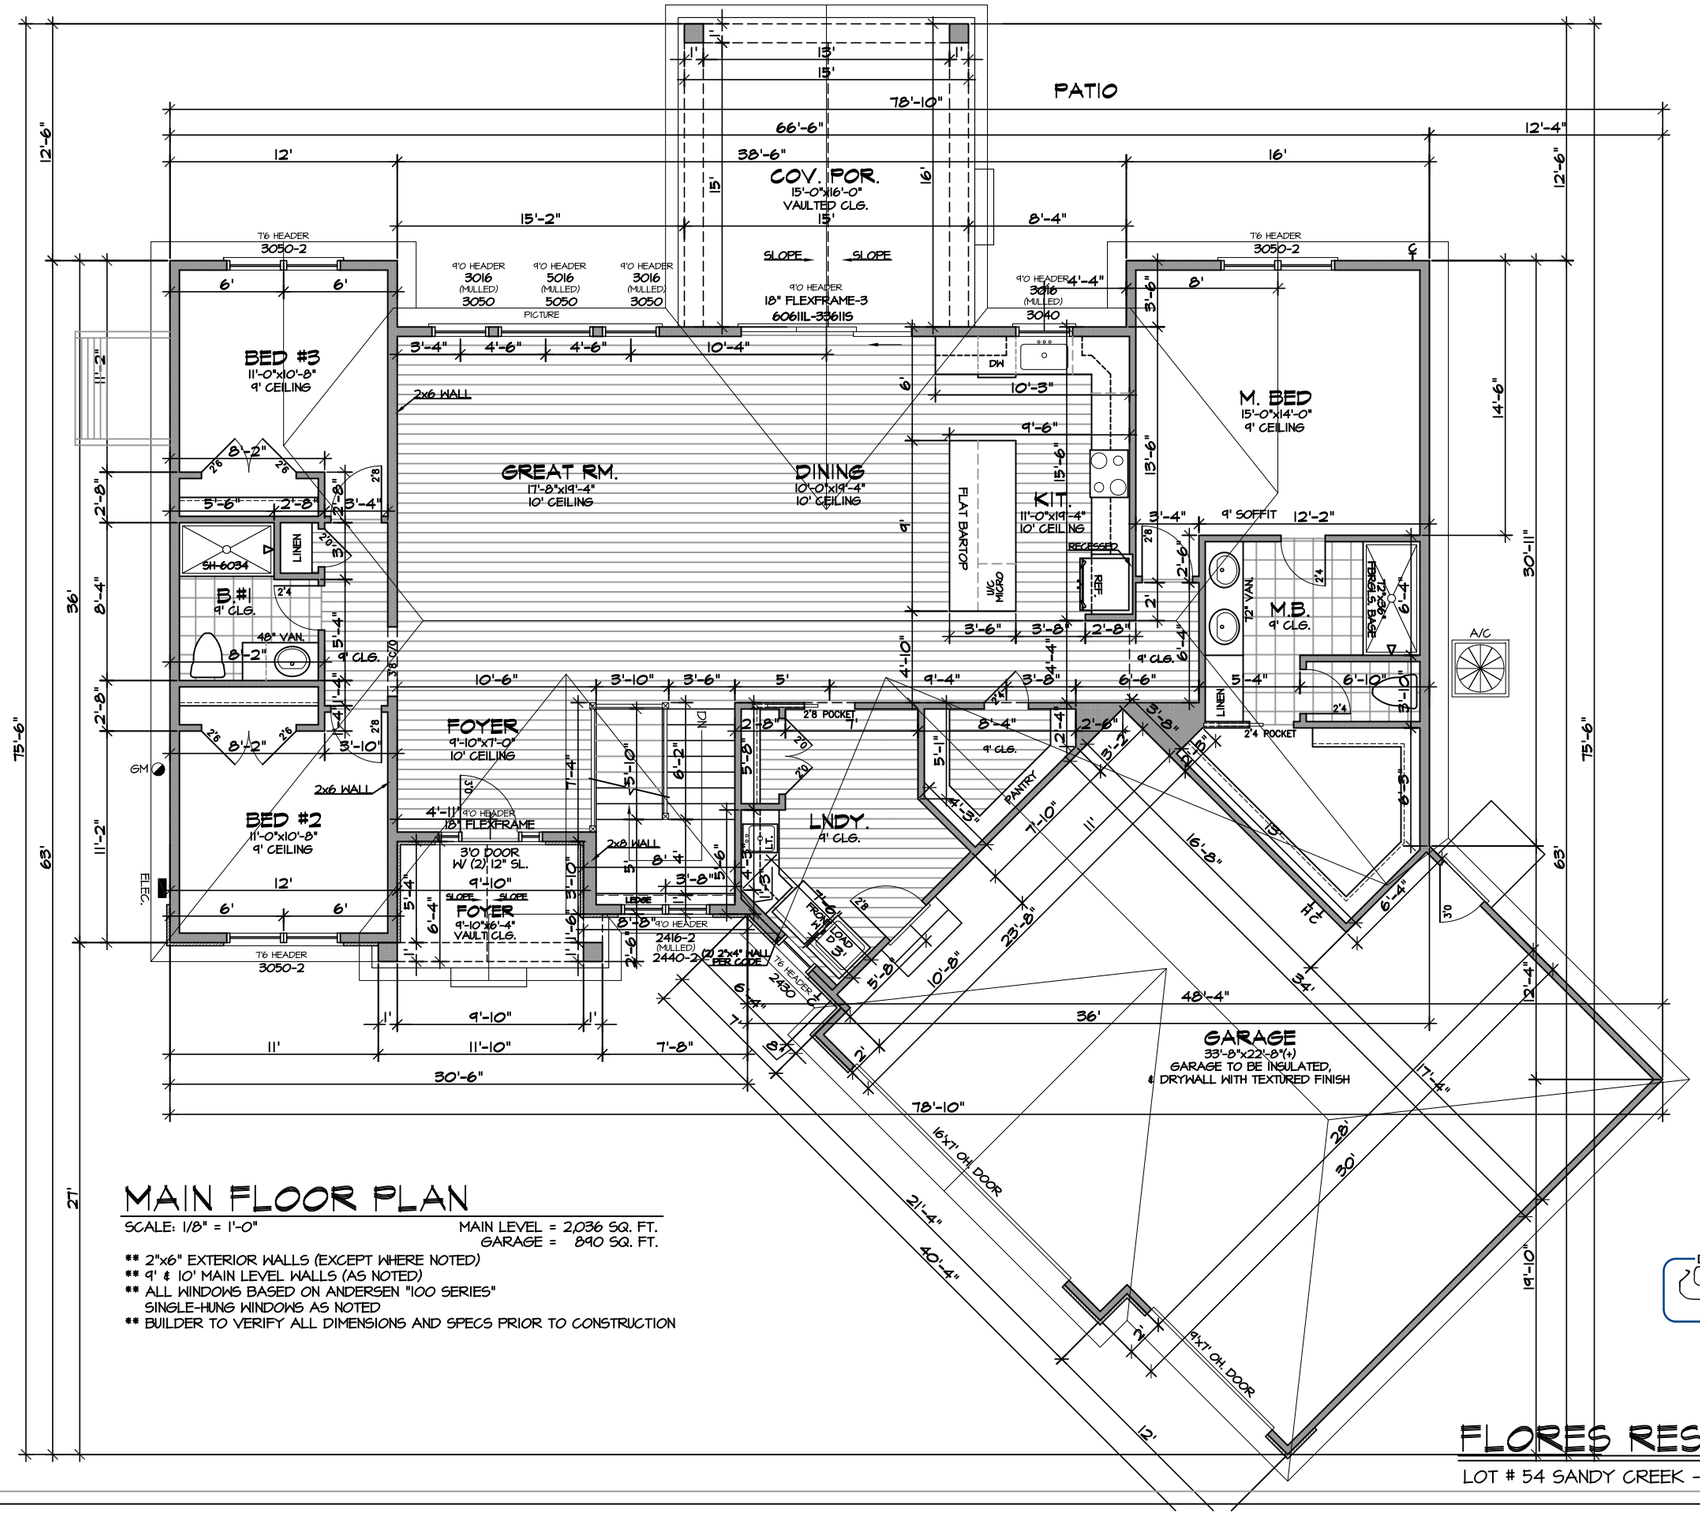

MAIN FLOOR PLAN

SCALE: 1/8" = 1'-0"

MAIN LEVEL = 2,036 SQ. FT.
GARAGE = 840 SQ. FT.

** 2"x6" EXTERIOR WALLS (EXCEPT WHERE NOTED)
** 9' & 10' MAIN LEVEL WALLS (AS NOTED)
** ALL WINDOWS BASED ON ANDERSEN "100 SERIES" SINGLE-HUNG WINDOWS AS NOTED
** BUILDER TO VERIFY ALL DIMENSIONS AND SPECS PRIOR TO CONSTRUCTION

DS DS DS

HEARTH HOMES

FLORES RESIDENCE

LOT # 54 SANDY CREEK - ELKHART, IN

12/10/19